PROJECT MAYBACH

B+G+MEZZ.+5 PODIUM+24 RESIDENTIAL FLOOR+MECH.+ ROOF

NADD AL SHIBA FIRST

سلفرستون
للاستشارات الهندسية
SILVER STONE
ENGINEERING CONSULTANTS

SUMMARY OF FLAT NUMBERS (2ND TO 12TH FLOOR)

LEVELS AND FLOOR TYPE	Studio	1-Bed	2-Bed	3-Bed	TOTAL
LEVEL-2 (Residential Floor-2)	32	4	4	0	40
LEVEL-3 (Residential Floor-3)	32	4	4	0	40
LEVEL-4 (Residential Floor-4)	32	4	4	0	40
LEVEL-5 (Residential Floor-5)	32	4	4	0	40
LEVEL-6 (Residential Floor-6)	32	4	4	0	40
LEVEL-7 (Residential Floor-7)	32	4	4	0	40
LEVEL-8 (Residential Floor-8)	32	4	4	0	40
LEVEL-9 (Residential Floor-9)	32	4	4	0	40
LEVEL-10 (Residential Floor-10)	32	4	4	0	40
LEVEL-11 (Residential Floor-11)	32	4	4	0	40
LEVEL-12 (Residential Floor-12)	32	4	4	0	40
	352	44	44	0	440

SUMMARY OF FLAT NUMBERS (14TH TO 21ST FLOOR)

LEVELS AND FLOOR TYPE	Studio	1-Bed	2-Bed	3-Bed	TOTAL
LEVEL-14 (Residential Floor-14)	32	4	4	0	40
LEVEL-15 (Residential Floor-15)	32	4	4	0	40
LEVEL-16 (Residential Floor-16)	32	4	4	0	40
LEVEL-17 (Residential Floor-17)	32	4	4	0	40
LEVEL-18 (Residential Floor-18)	32	4	4	0	40
LEVEL-19 (Residential Floor-19)	32	4	4	0	40
LEVEL-20 (Residential Floor-20)	32	4	4	0	40
LEVEL-21 (Residential Floor-21	32	4	4	0	40
	256	32	32	0	320

SUMMARY OF FLAT NUMBERS 22ND TO 25TH (4 FLOORS)

LEVELS AND FLOOR TYPE	Studio	1-Bed	2-Bed	3-Bed	TOTAL
LEVEL-22 (Residential Floor-22)	0	0	4	10	14
LEVEL-23 (Residential Floor-23)	0	0	4	10	14
LEVEL-24 (Residential Floor-24)	0	0	4	10	14
LEVEL-25 (Residential Floor-25)	0	0	4	10	14
	0	0	16	40	56

PROJECT MAYBACH

PERSPECTIVE

سلفرستون للاستشارات الهندسية

SILVER STONE
ENGINEERING CONSULTANTS

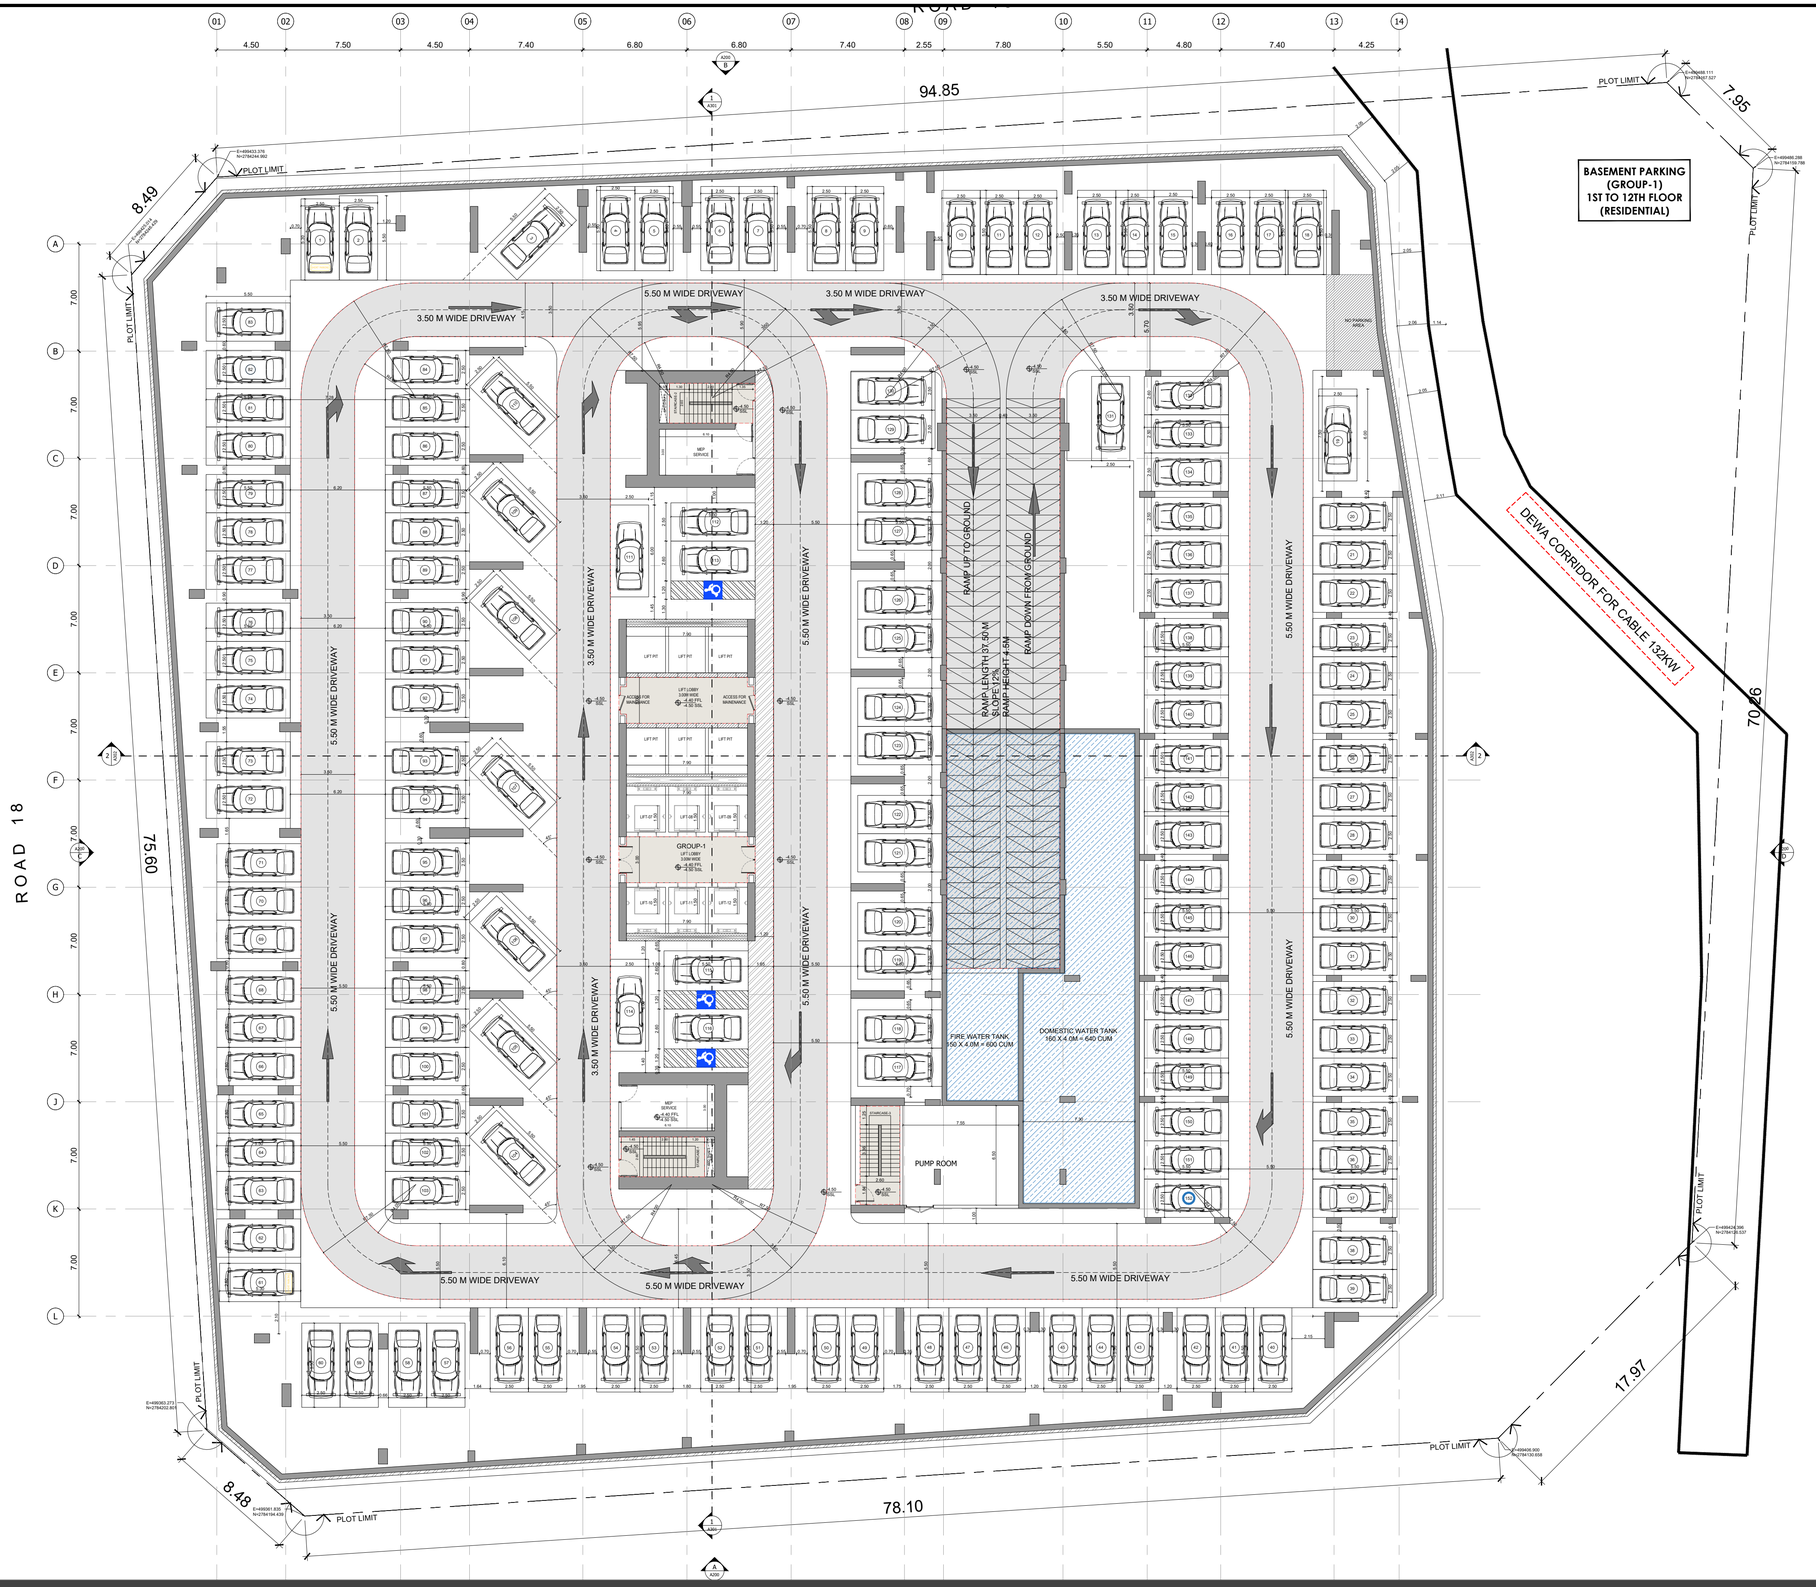

PROJECT MAYBACH

BASEMENT FLOOR PLAN

SILVER STONE
ENGINEERING CONSULTANTS

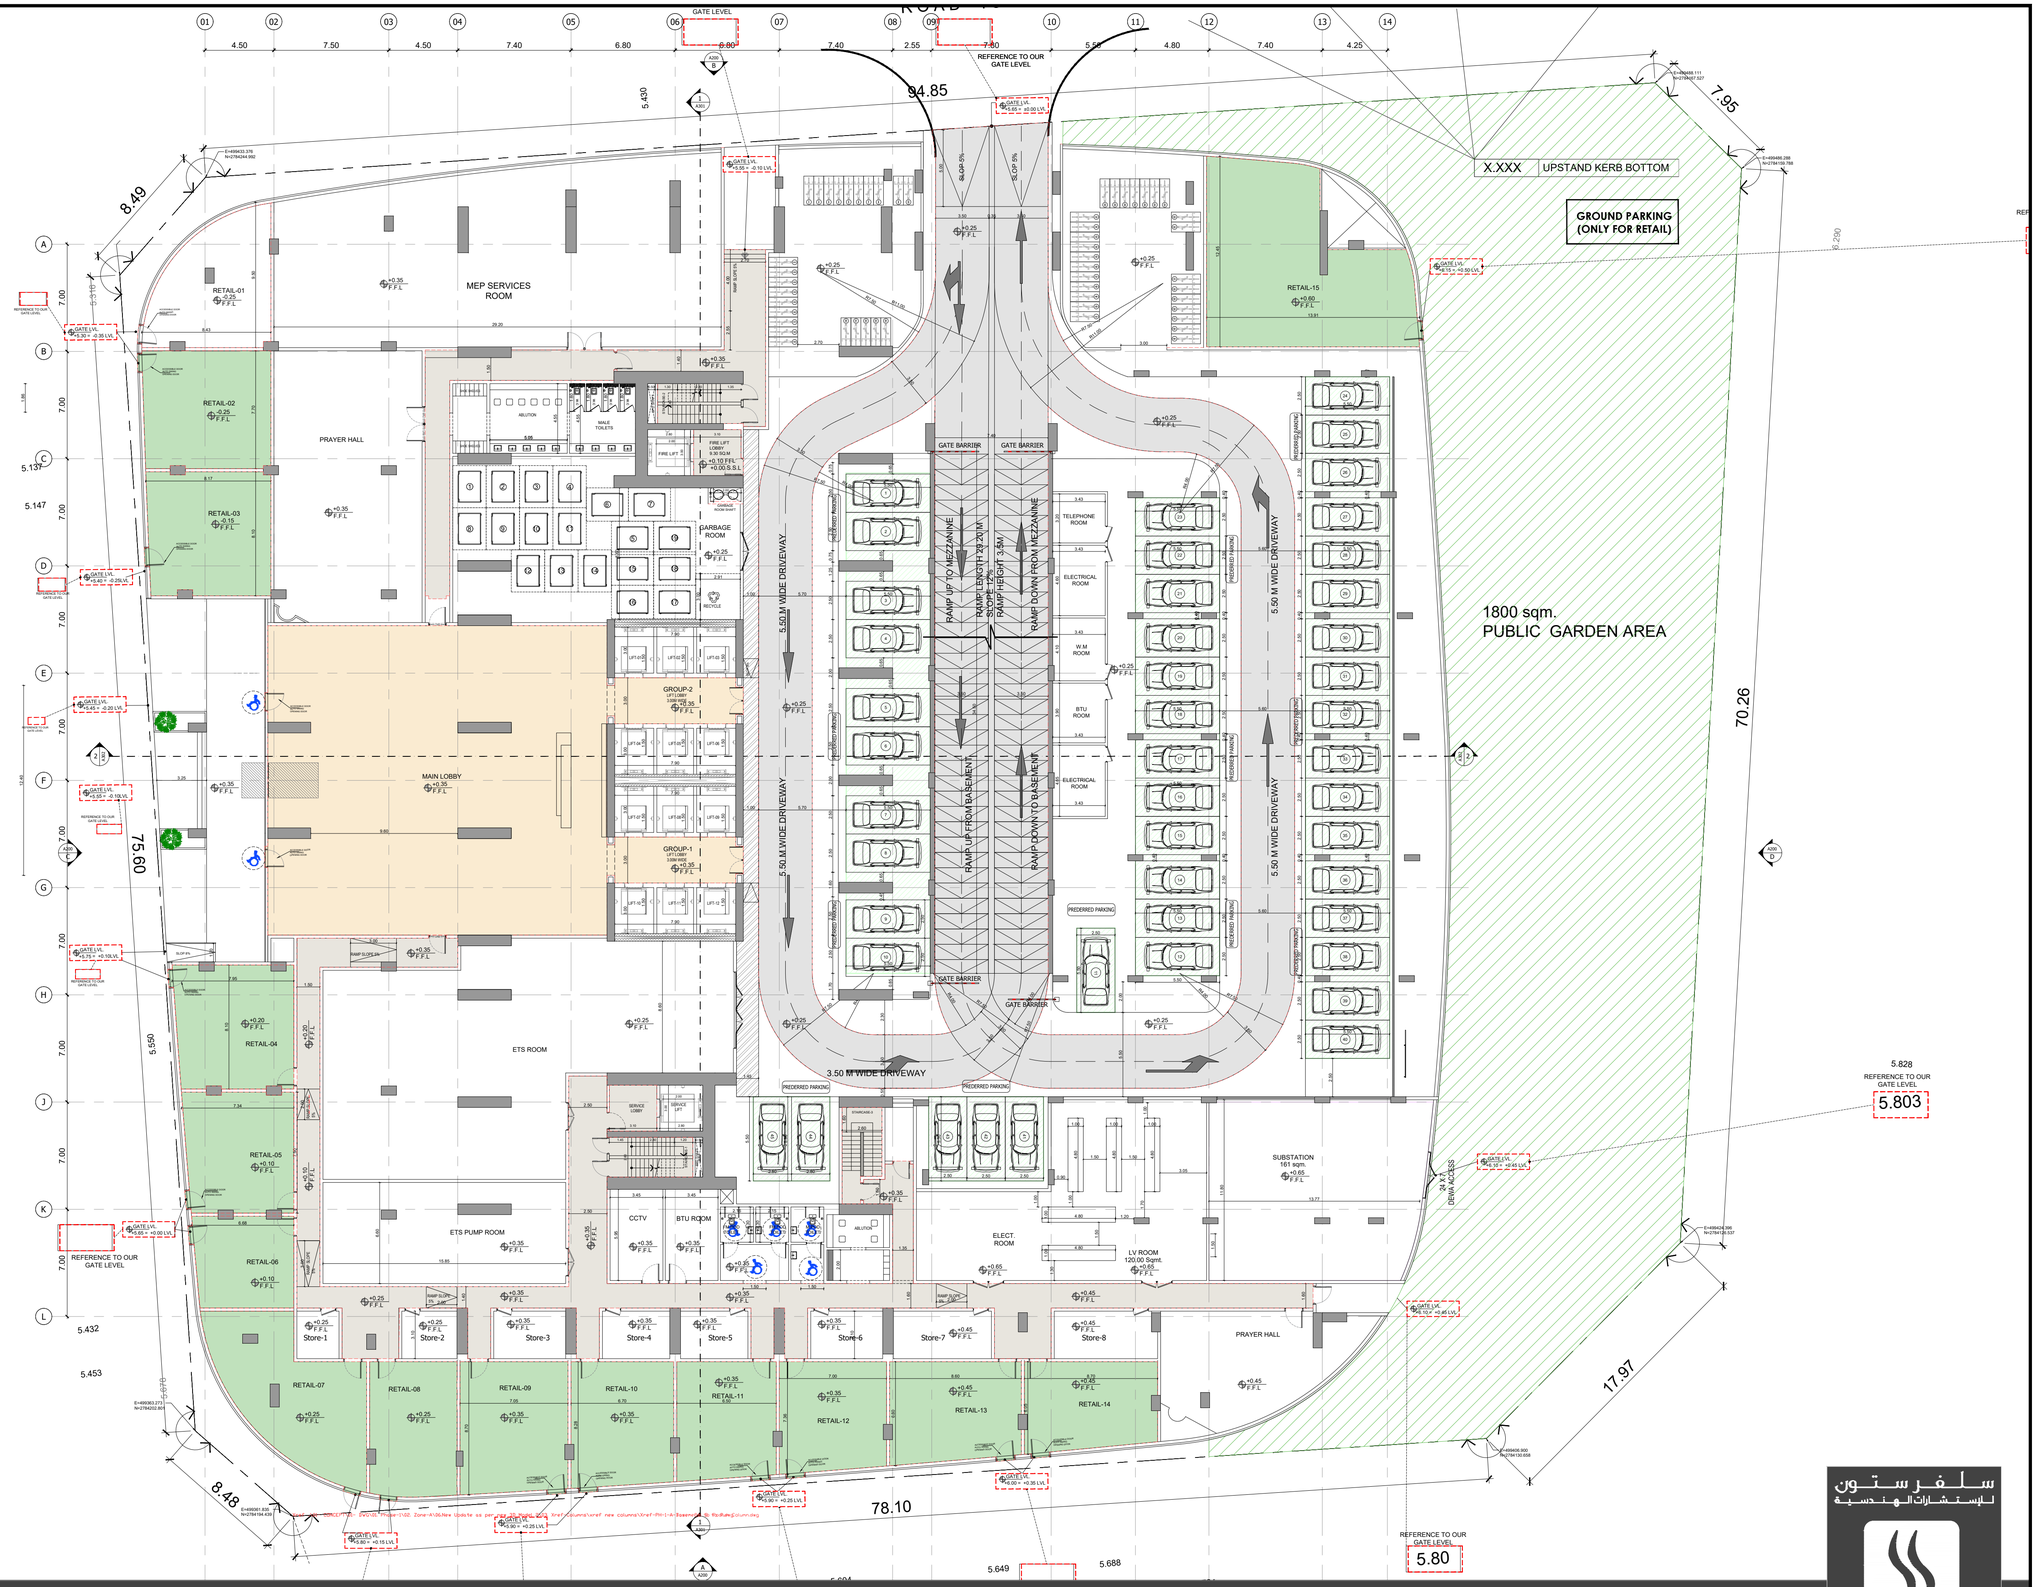

PROJECT MAYBACH

GROUND FLOOR PLAN

SILVER STONE ENGINEERING CONSULTANTS

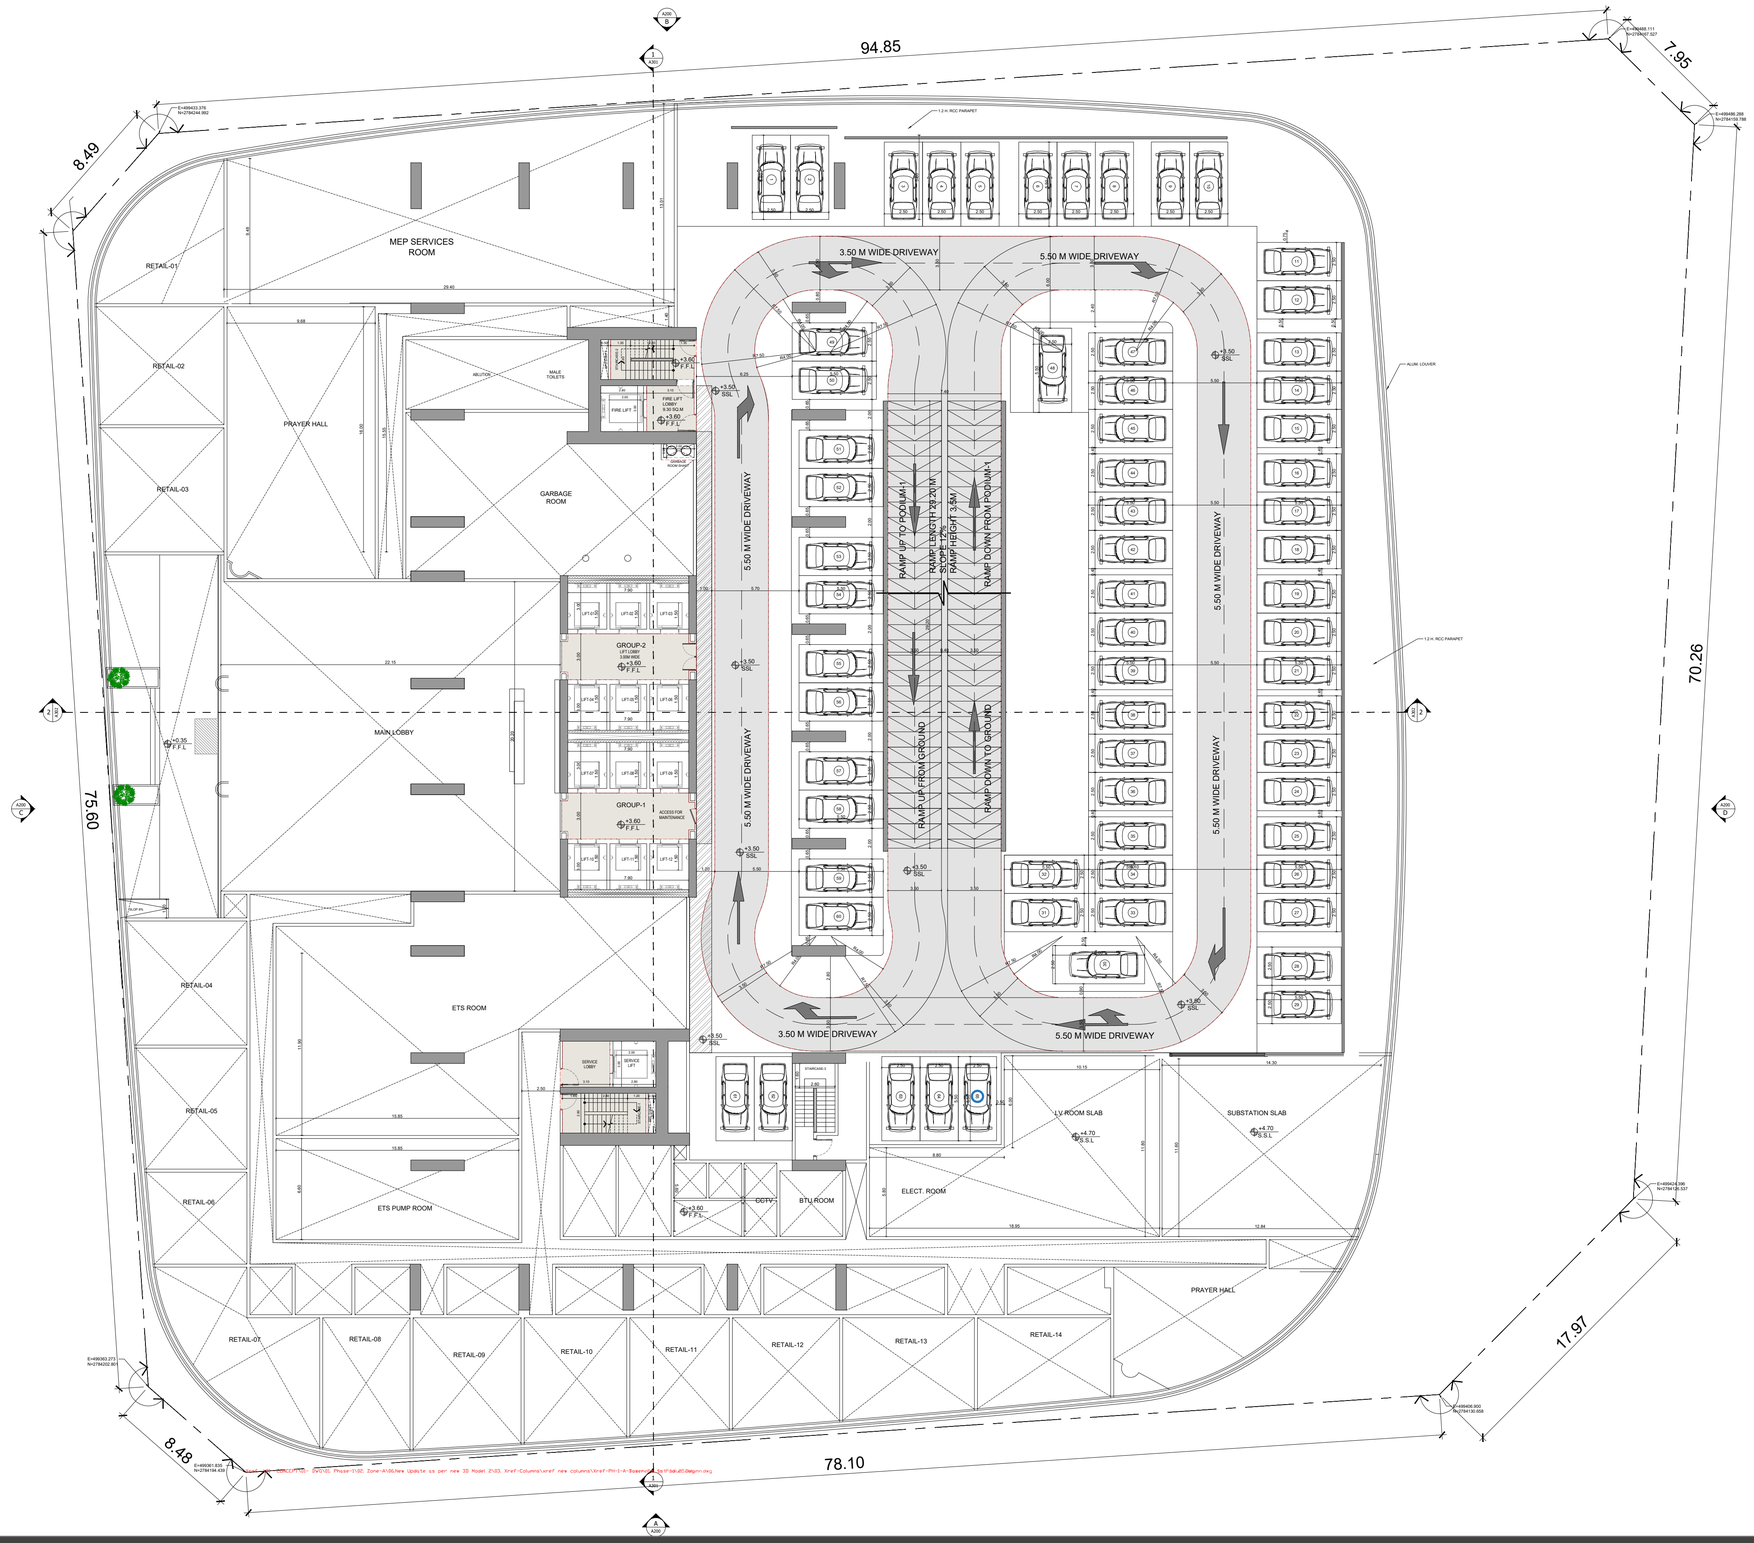

PROJECT MAYBACH

MEZZ. FLOOR PLAN

SILVER STONE
ENGINEERING CONSULTANTS

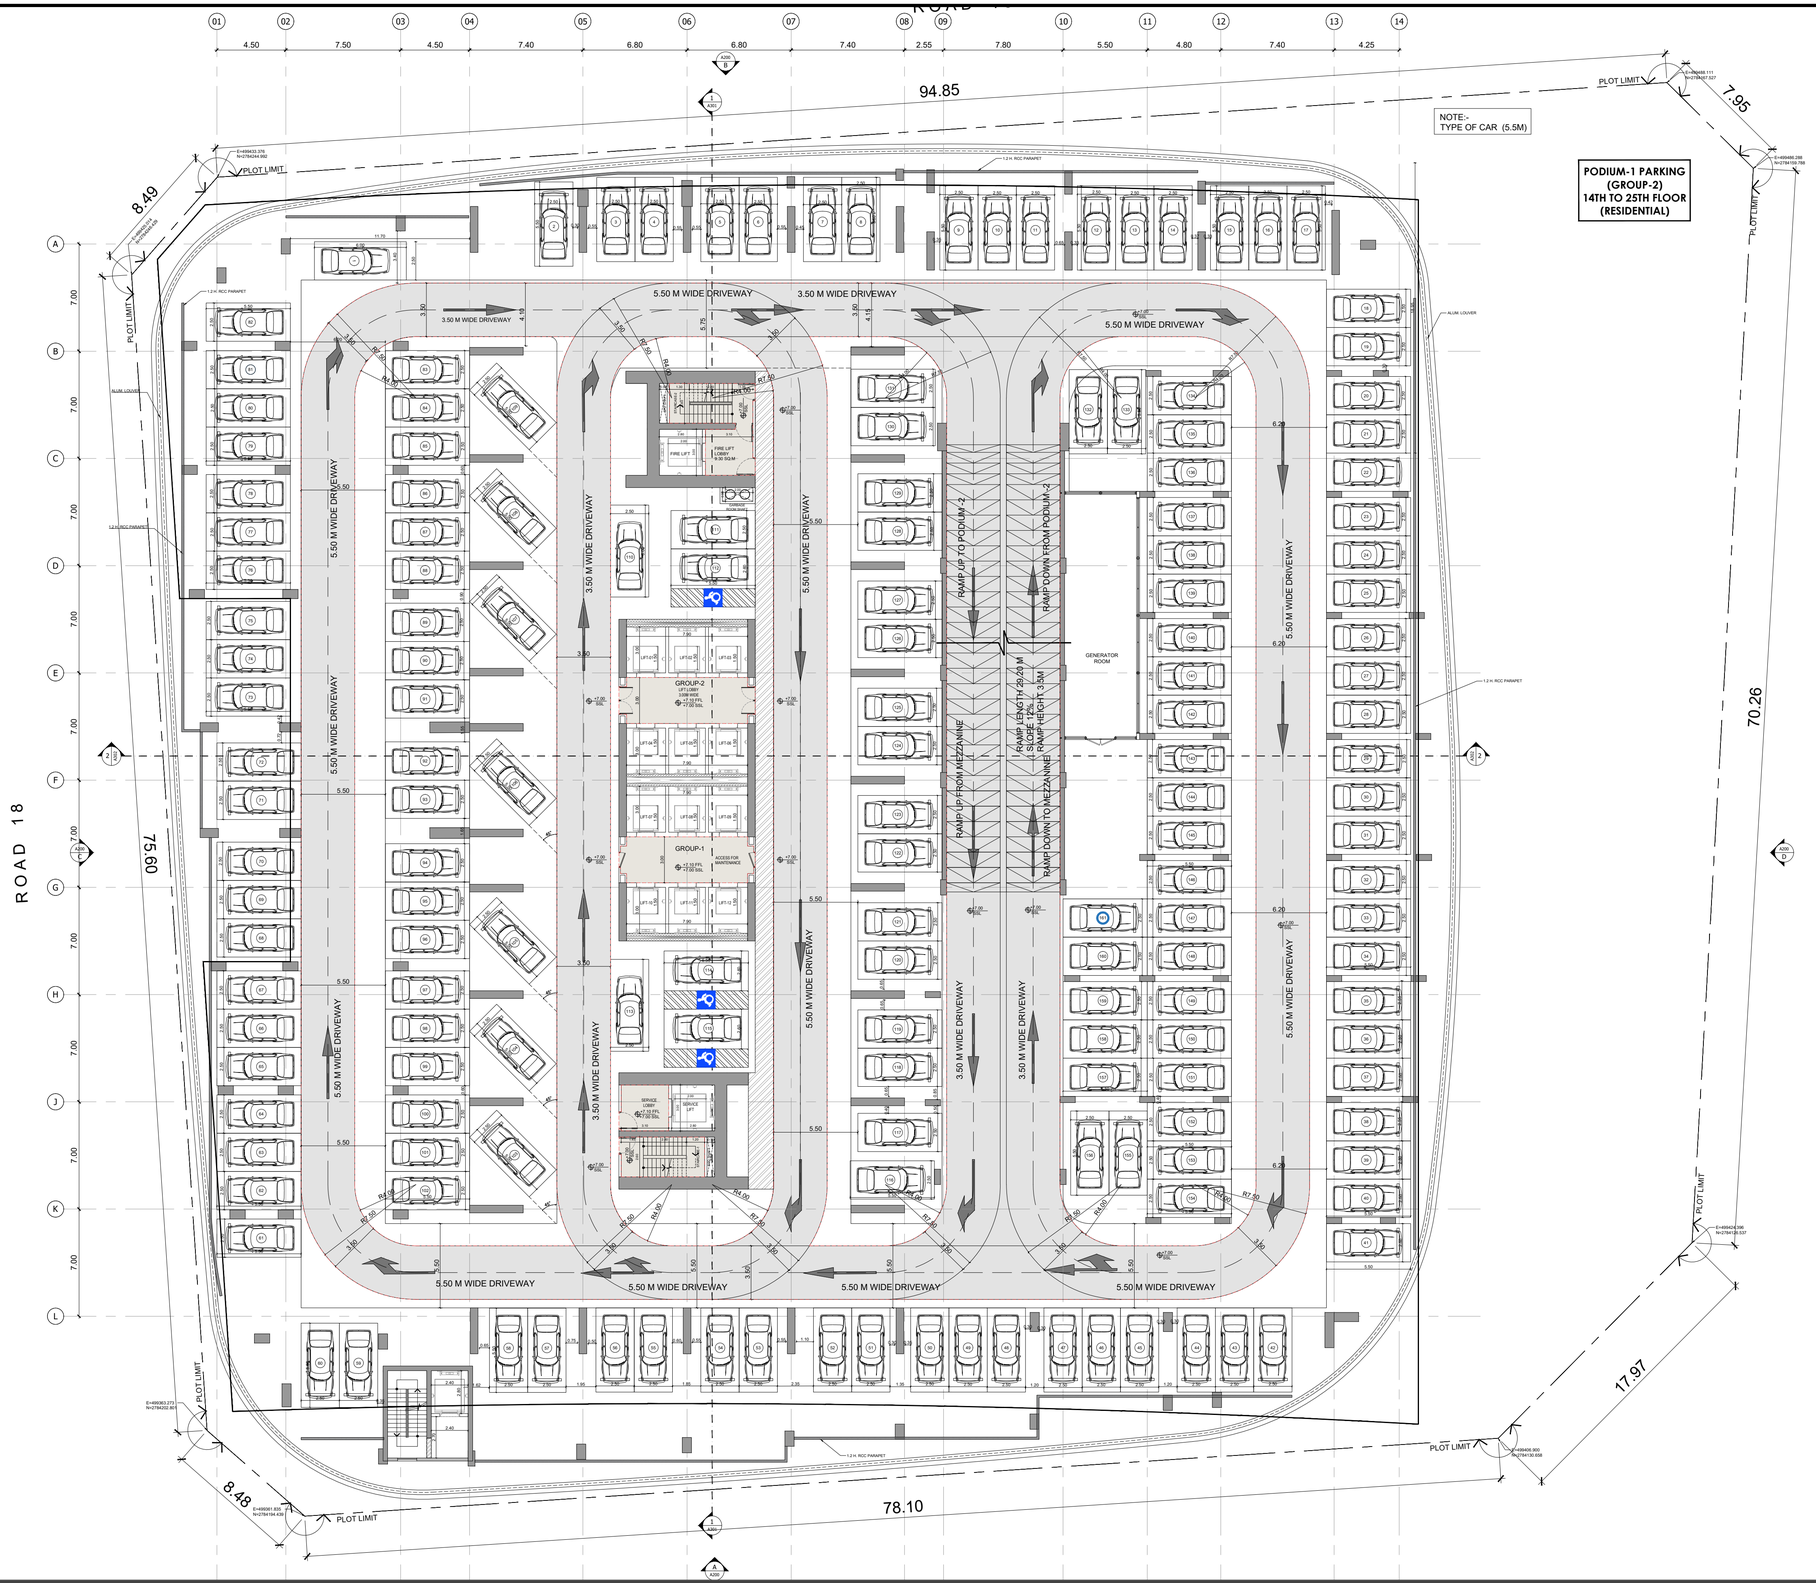

PROJECT MAYBACH

1ST PODIUM FLOOR PLAN

SILVER STONE
ENGINEERING CONSULTANTS

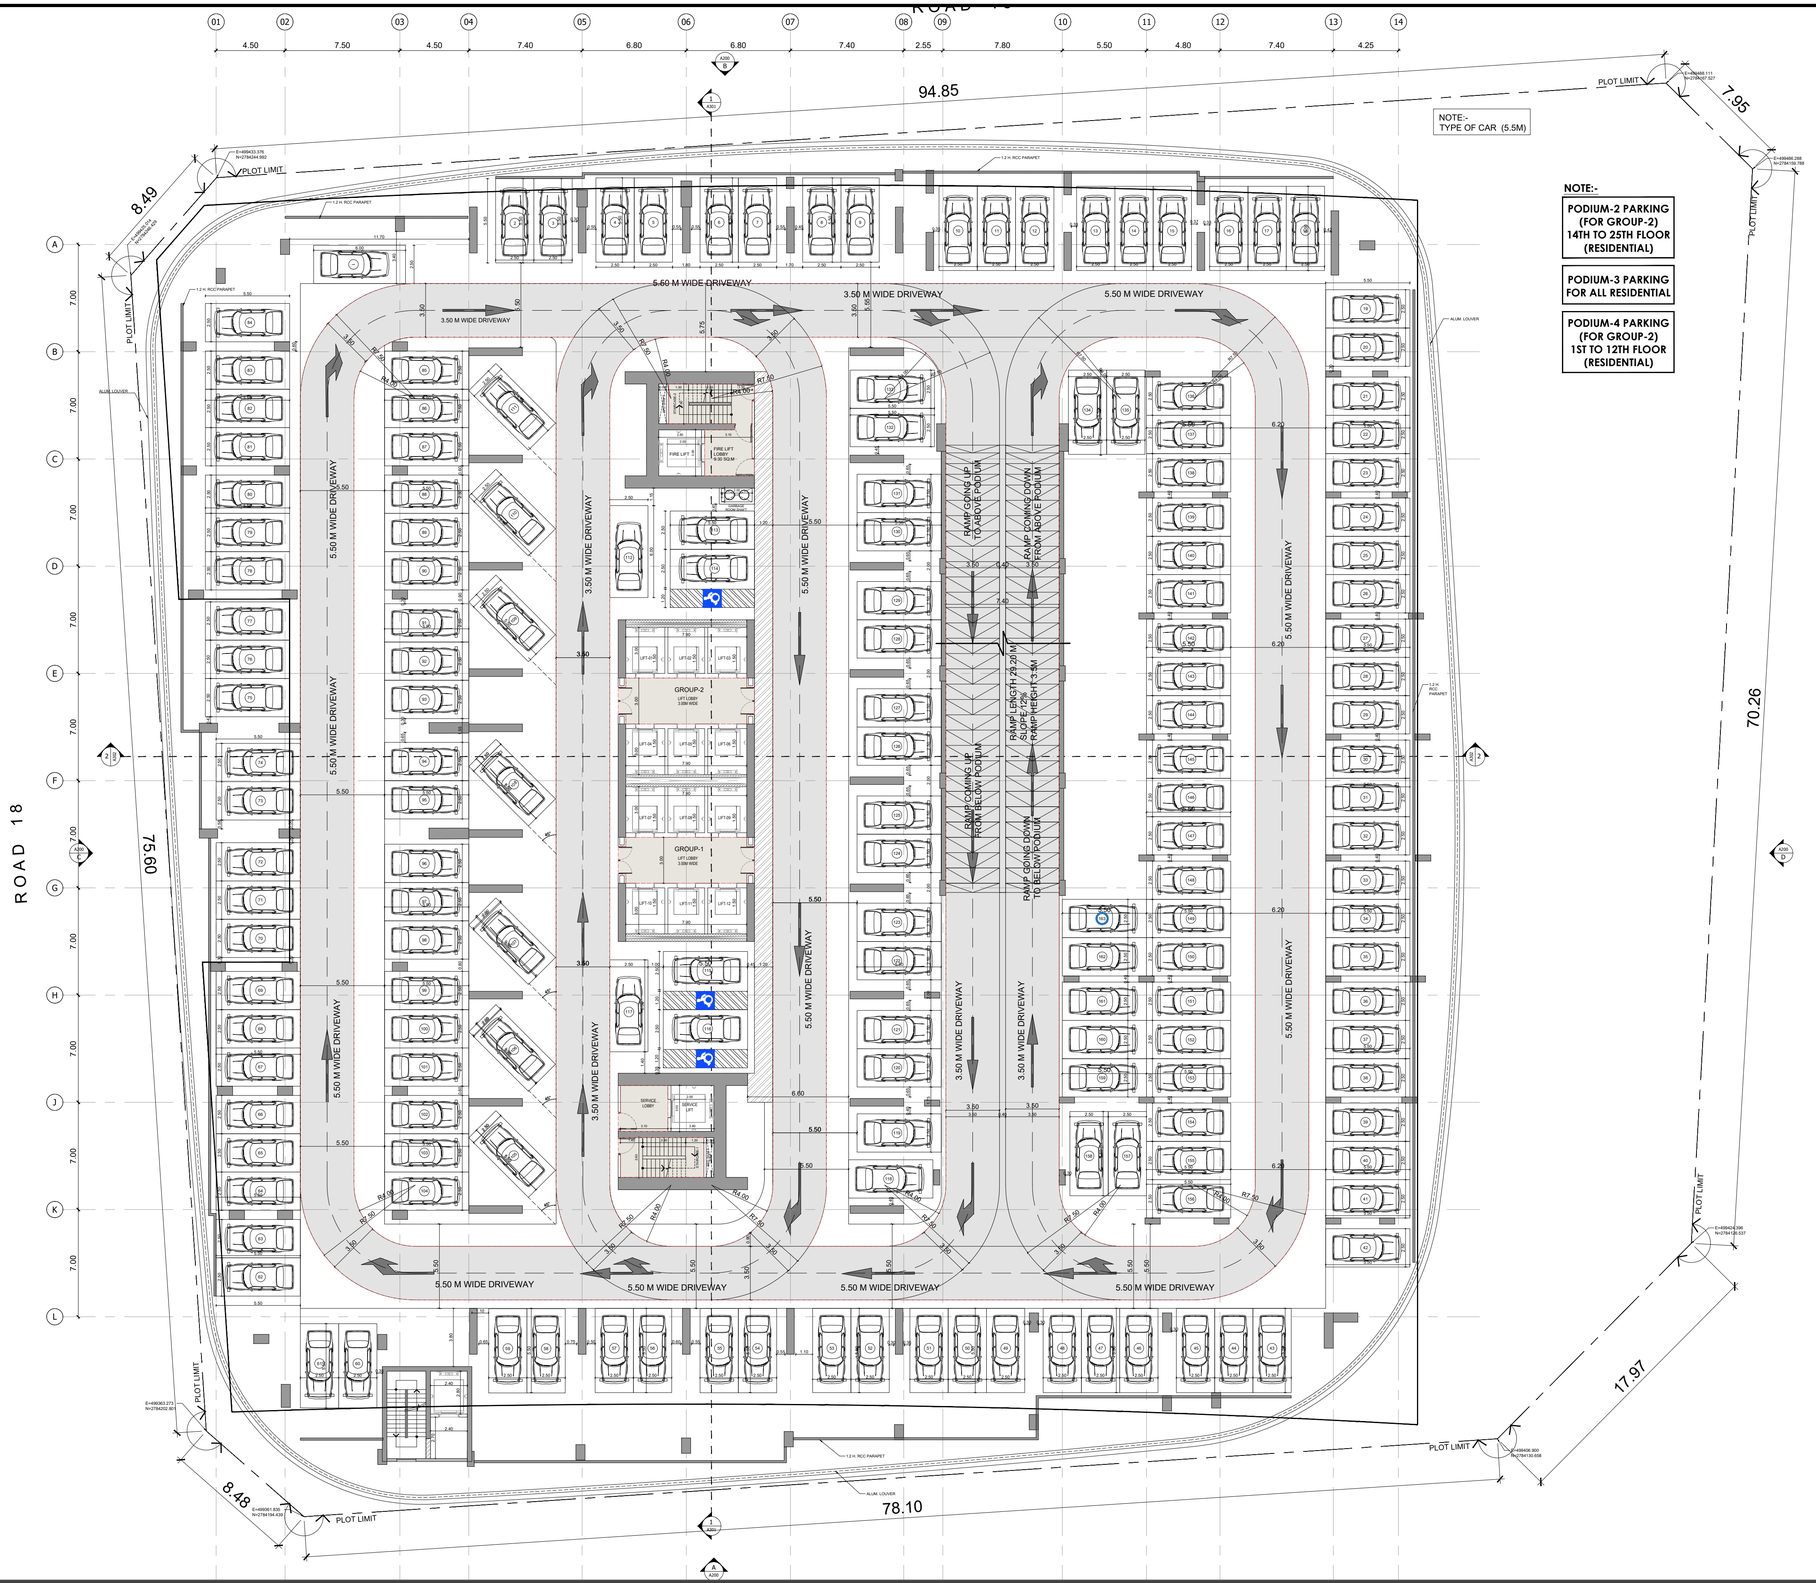

PROJECT MAYBACH

2ND TO 4TH PODIUM FLOOR PLANS

SILVER STONE
ENGINEERING CONSULTANTS

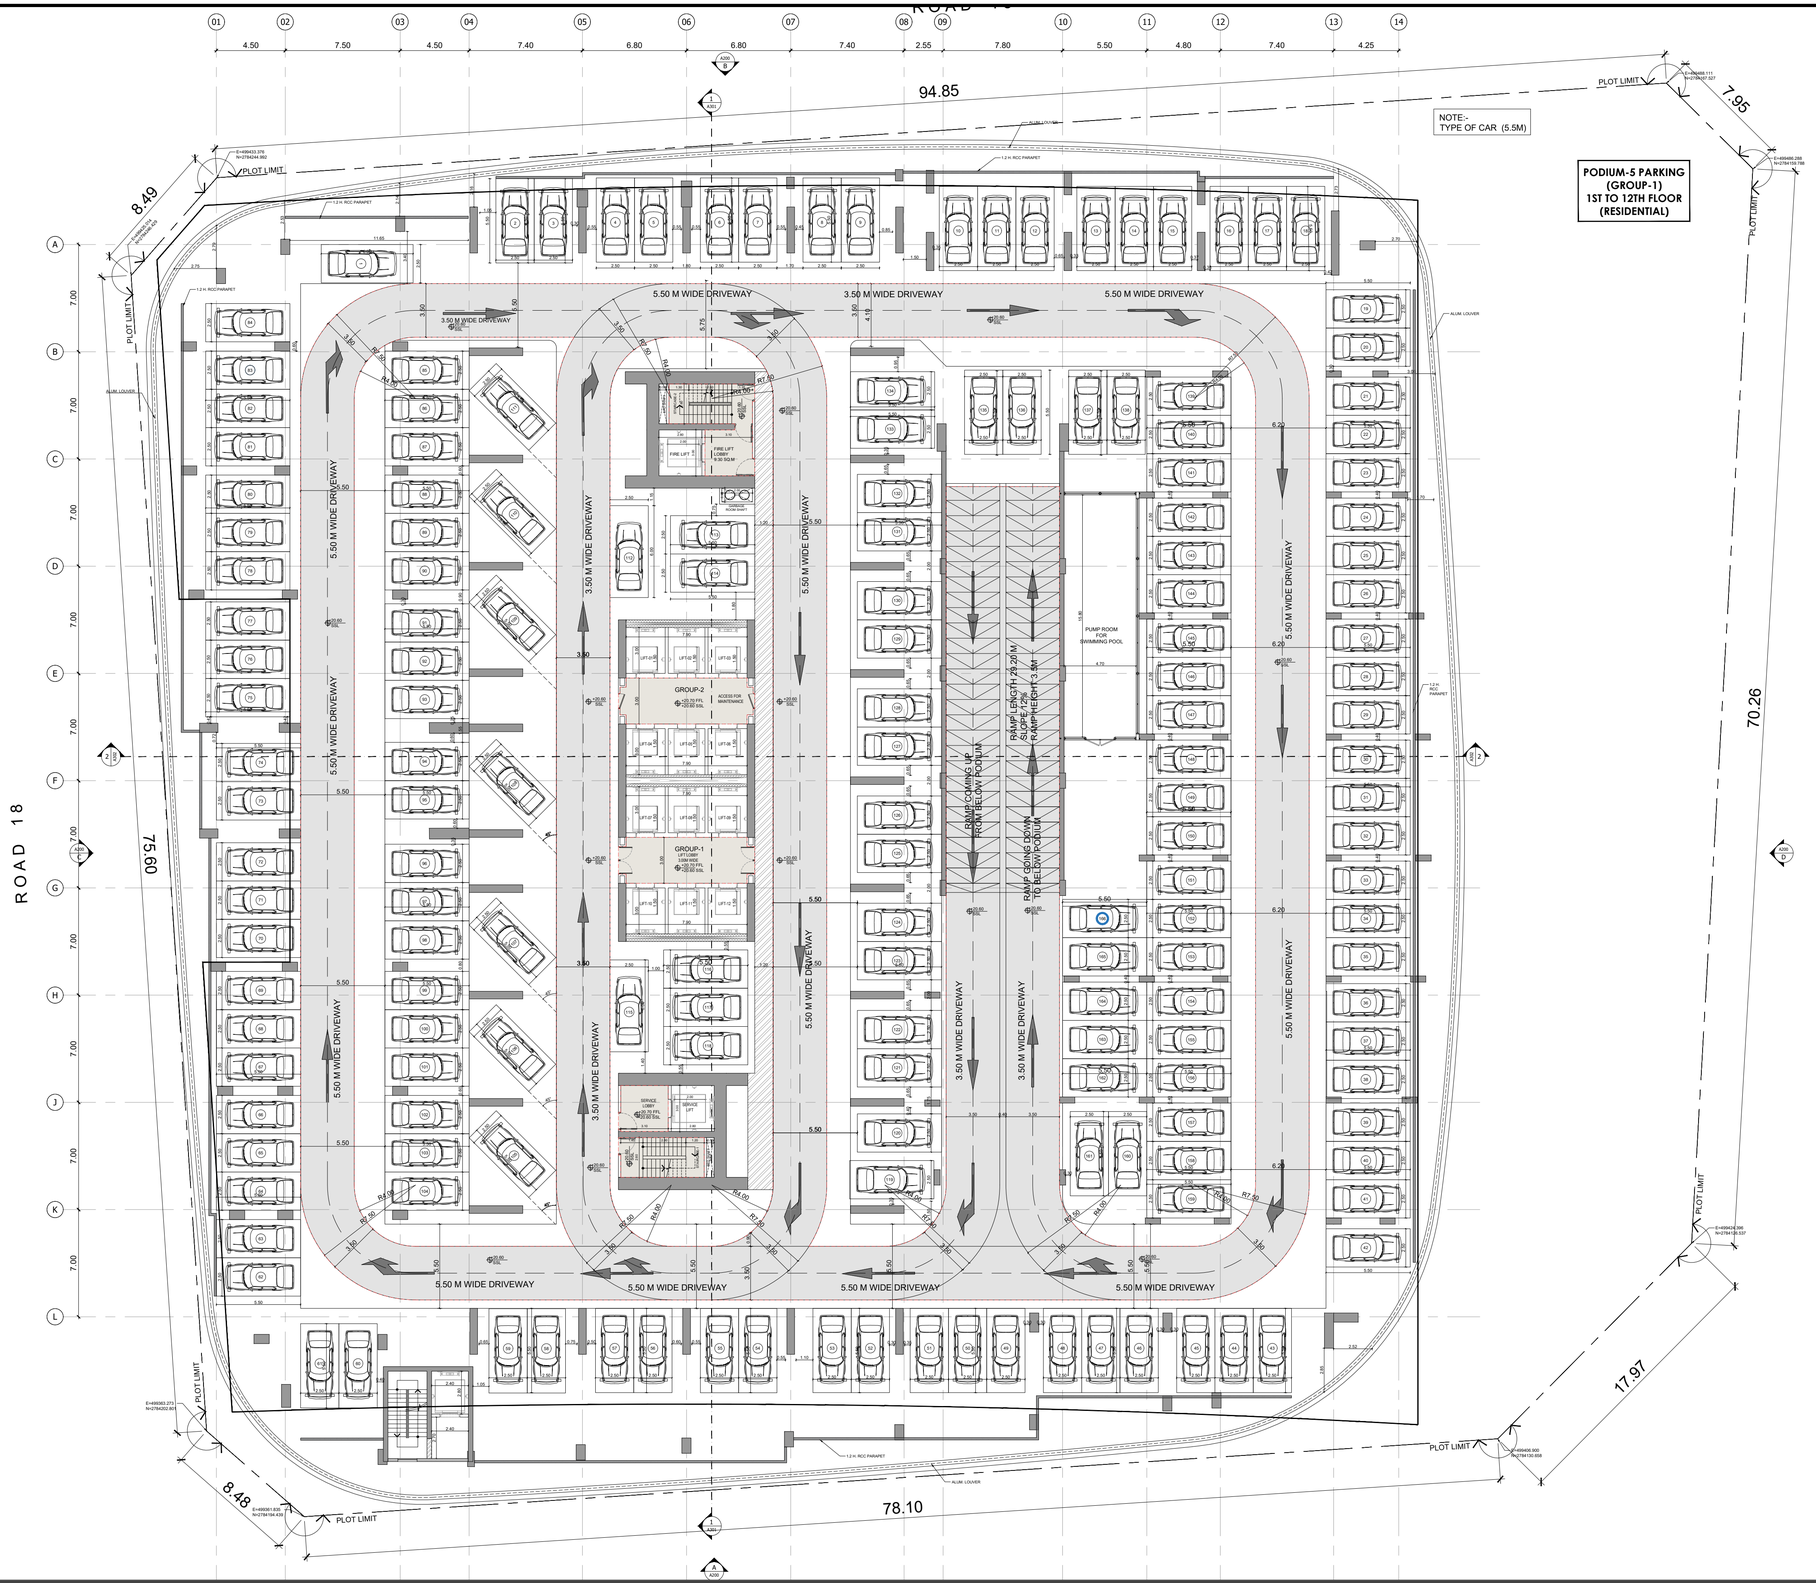

PROJECT MAYBACH

5TH PODIUM FLOOR PLAN

SILVER STONE
ENGINEERING CONSULTANTS

PROJECT MAYBACH

1ST FLOOR PLAN

سلفرستون
للاستشارات الهندسية
SILVER STONE
ENGINEERING CONSULTANTS

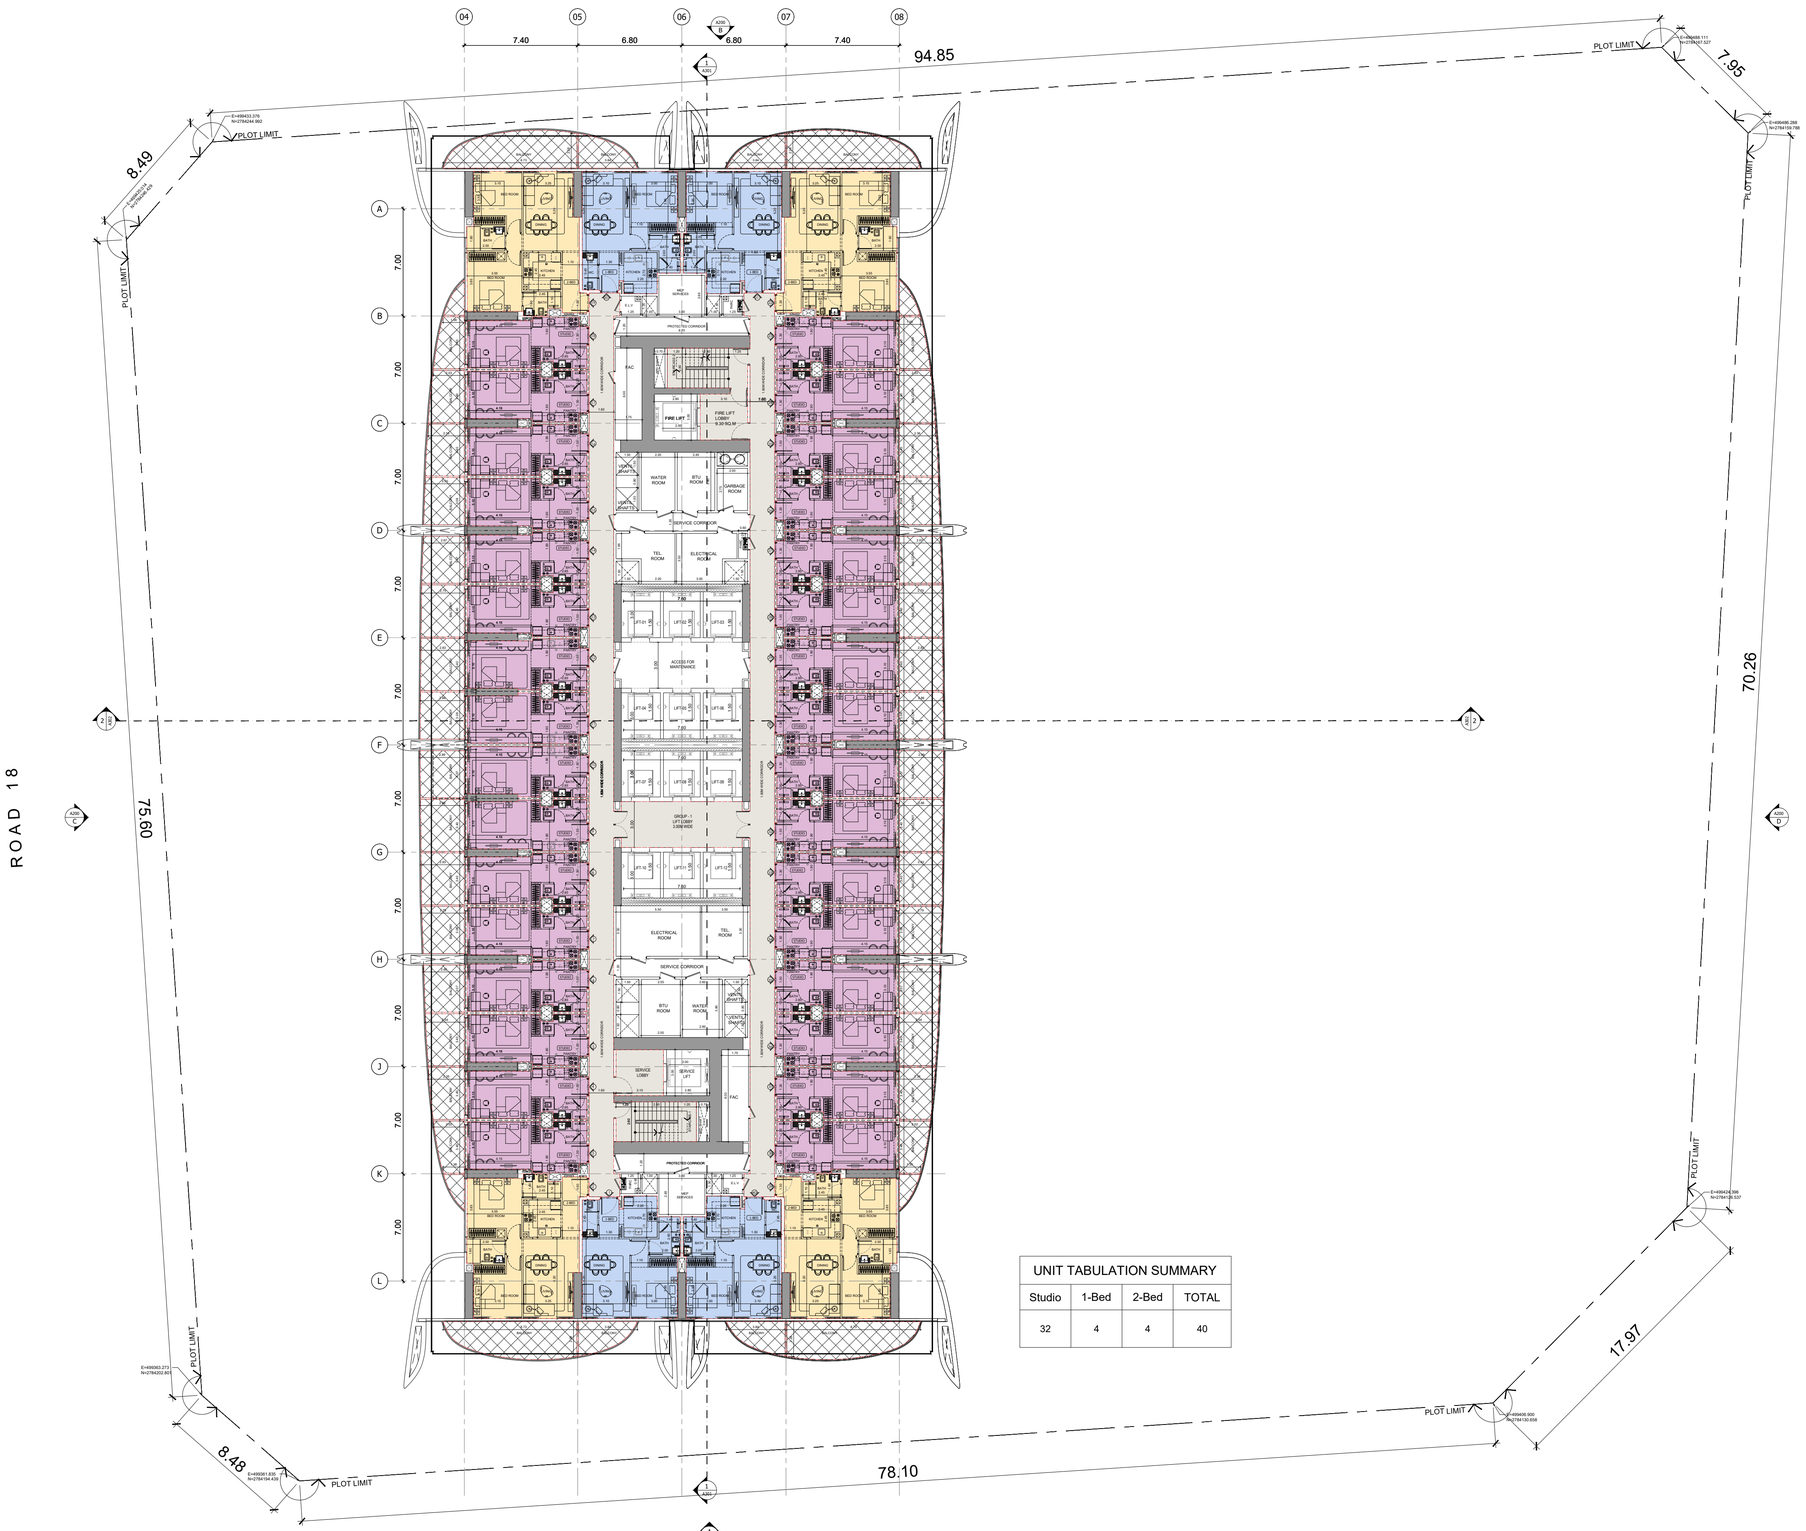

UNIT TABULATION SUMMARY			
Studio	1-Bed	2-Bed	TOTAL
32	4	4	40

PROJECT MAYBACH

2ND TO 12TH FLOOR PLANS

SILVER STONE ENGINEERING CONSULTANTS

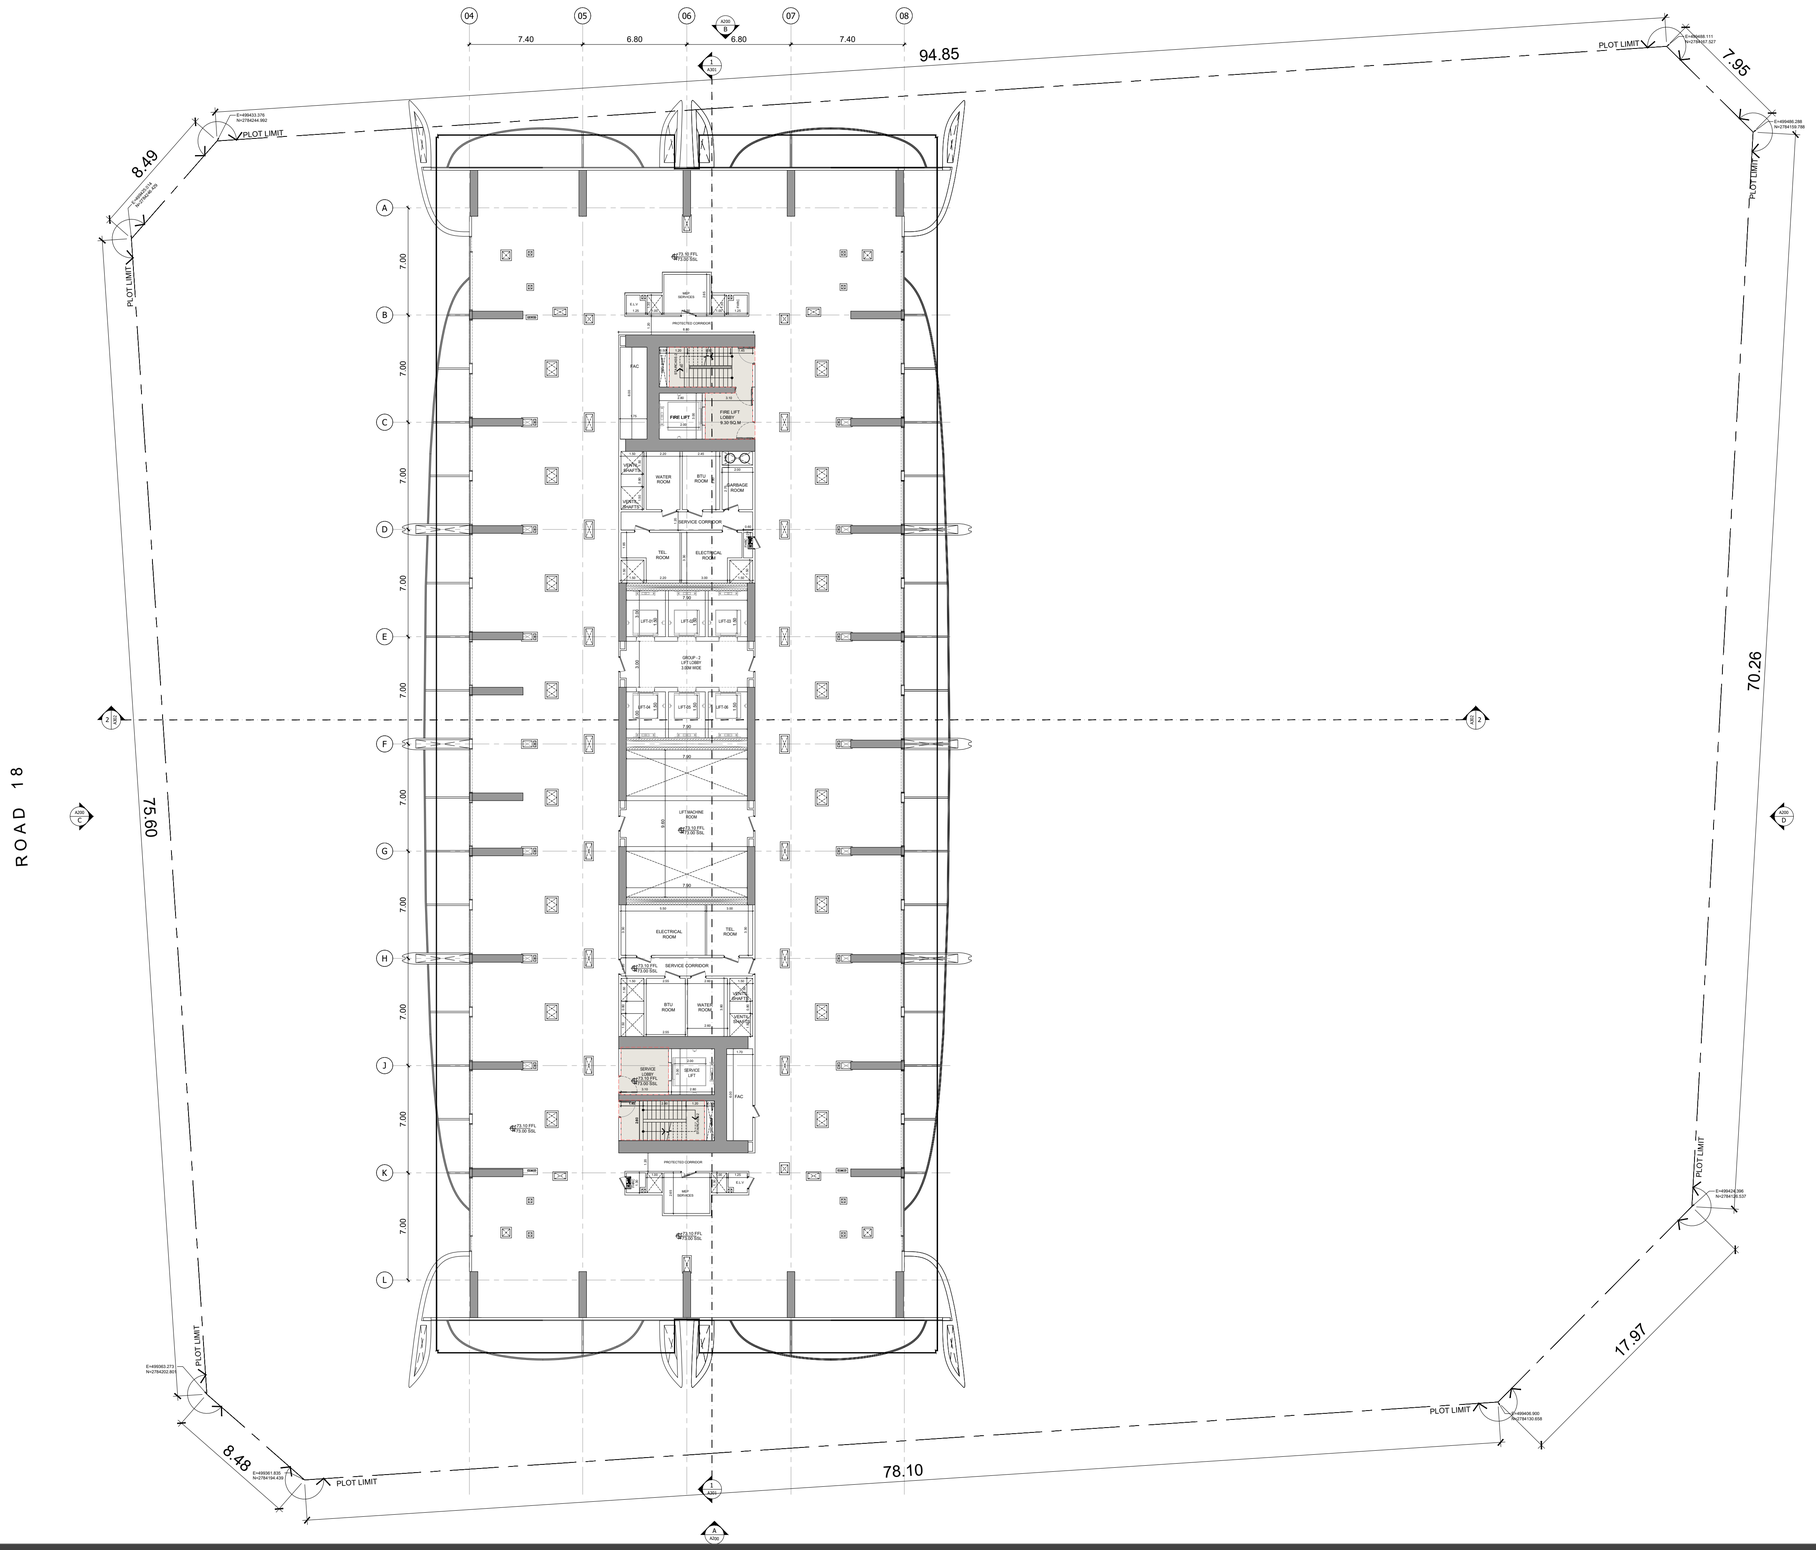

PROJECT MAYBACH

13TH MECH. FLOOR PLAN

سلفرستون
للاستشارات الهندسية
SILVER STONE
ENGINEERING CONSULTANTS

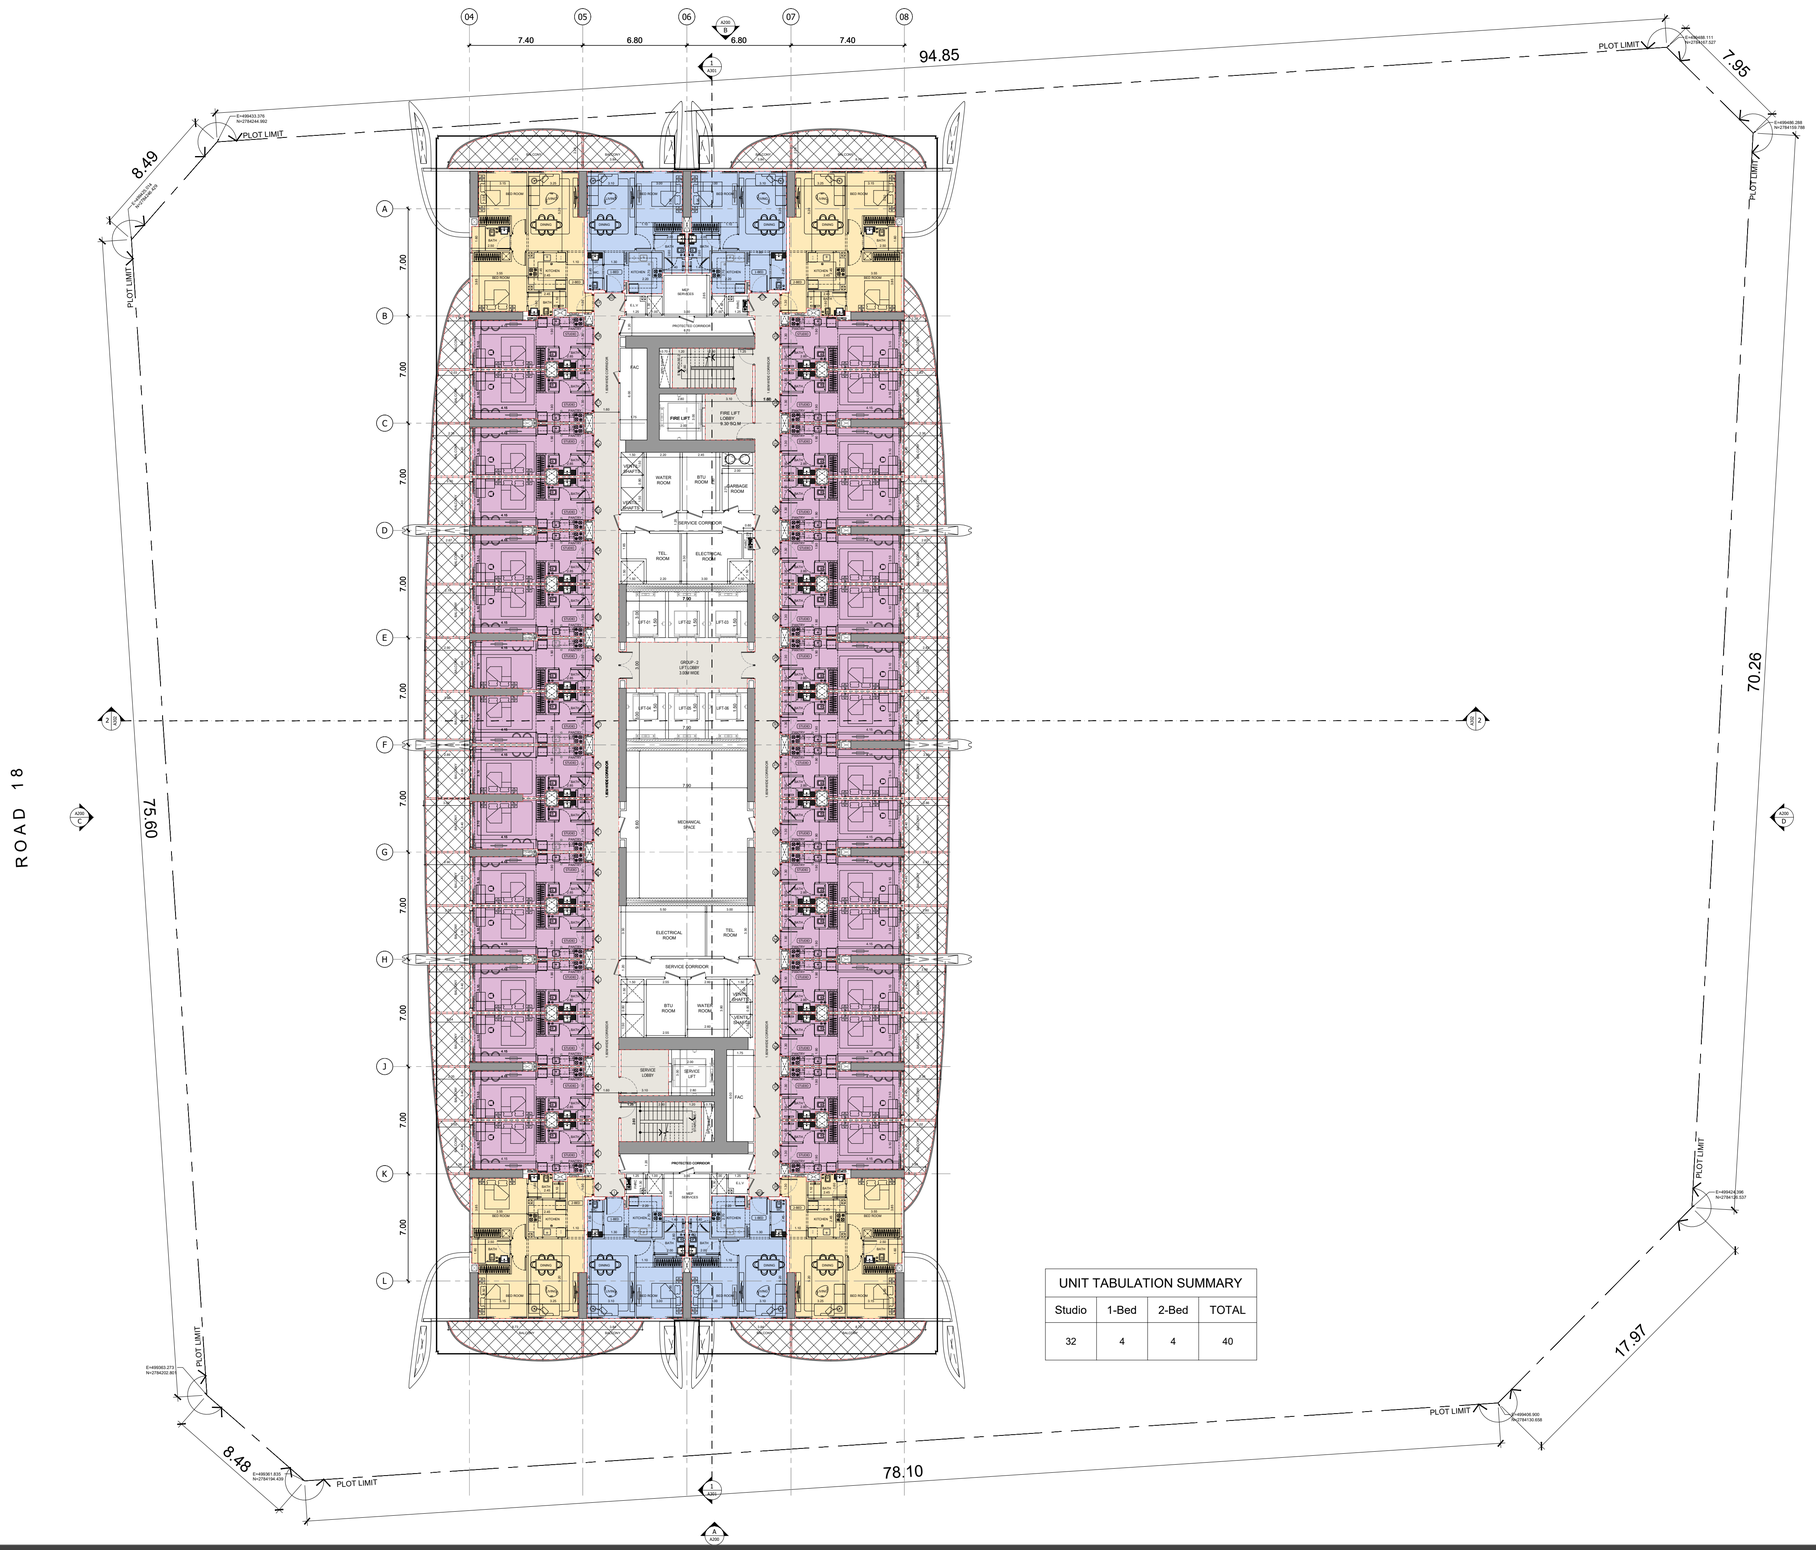

UNIT TABULATION SUMMARY			
Studio	1-Bed	2-Bed	TOTAL
32	4	4	40

PROJECT MAYBACH

14TH TO 21ST FLOOR PLANS

SILVER STONE
ENGINEERING CONSULTANTS

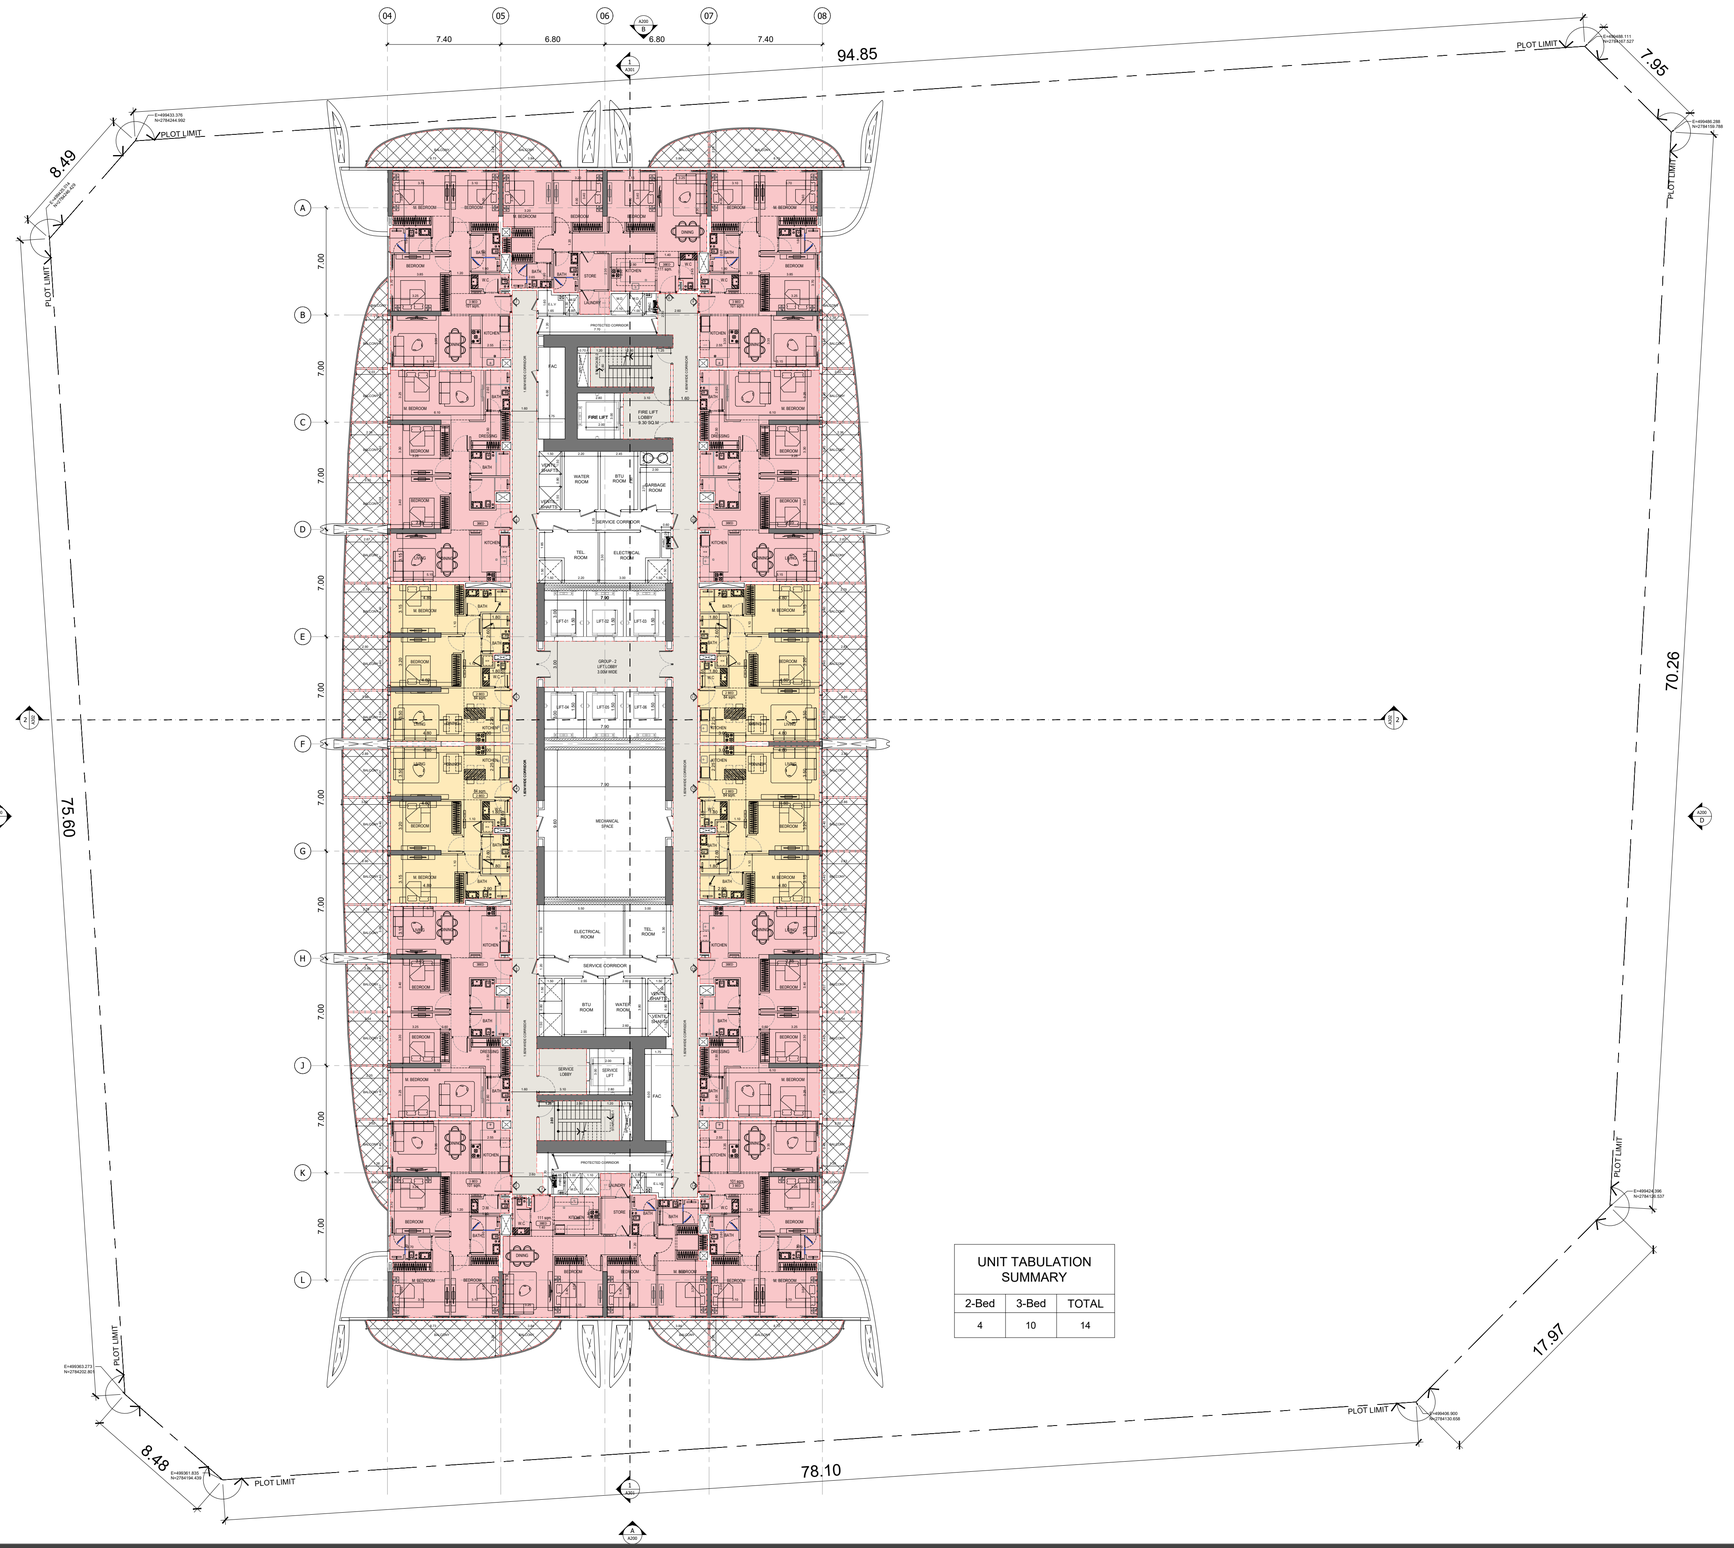

UNIT TABULATION SUMMARY		
2-Bed	3-Bed	TOTAL
4	10	14

PROJECT MAYBACH

22ND TO 25TH FLOOR PLANS

SILVER STONE
ENGINEERING CONSULTANTS

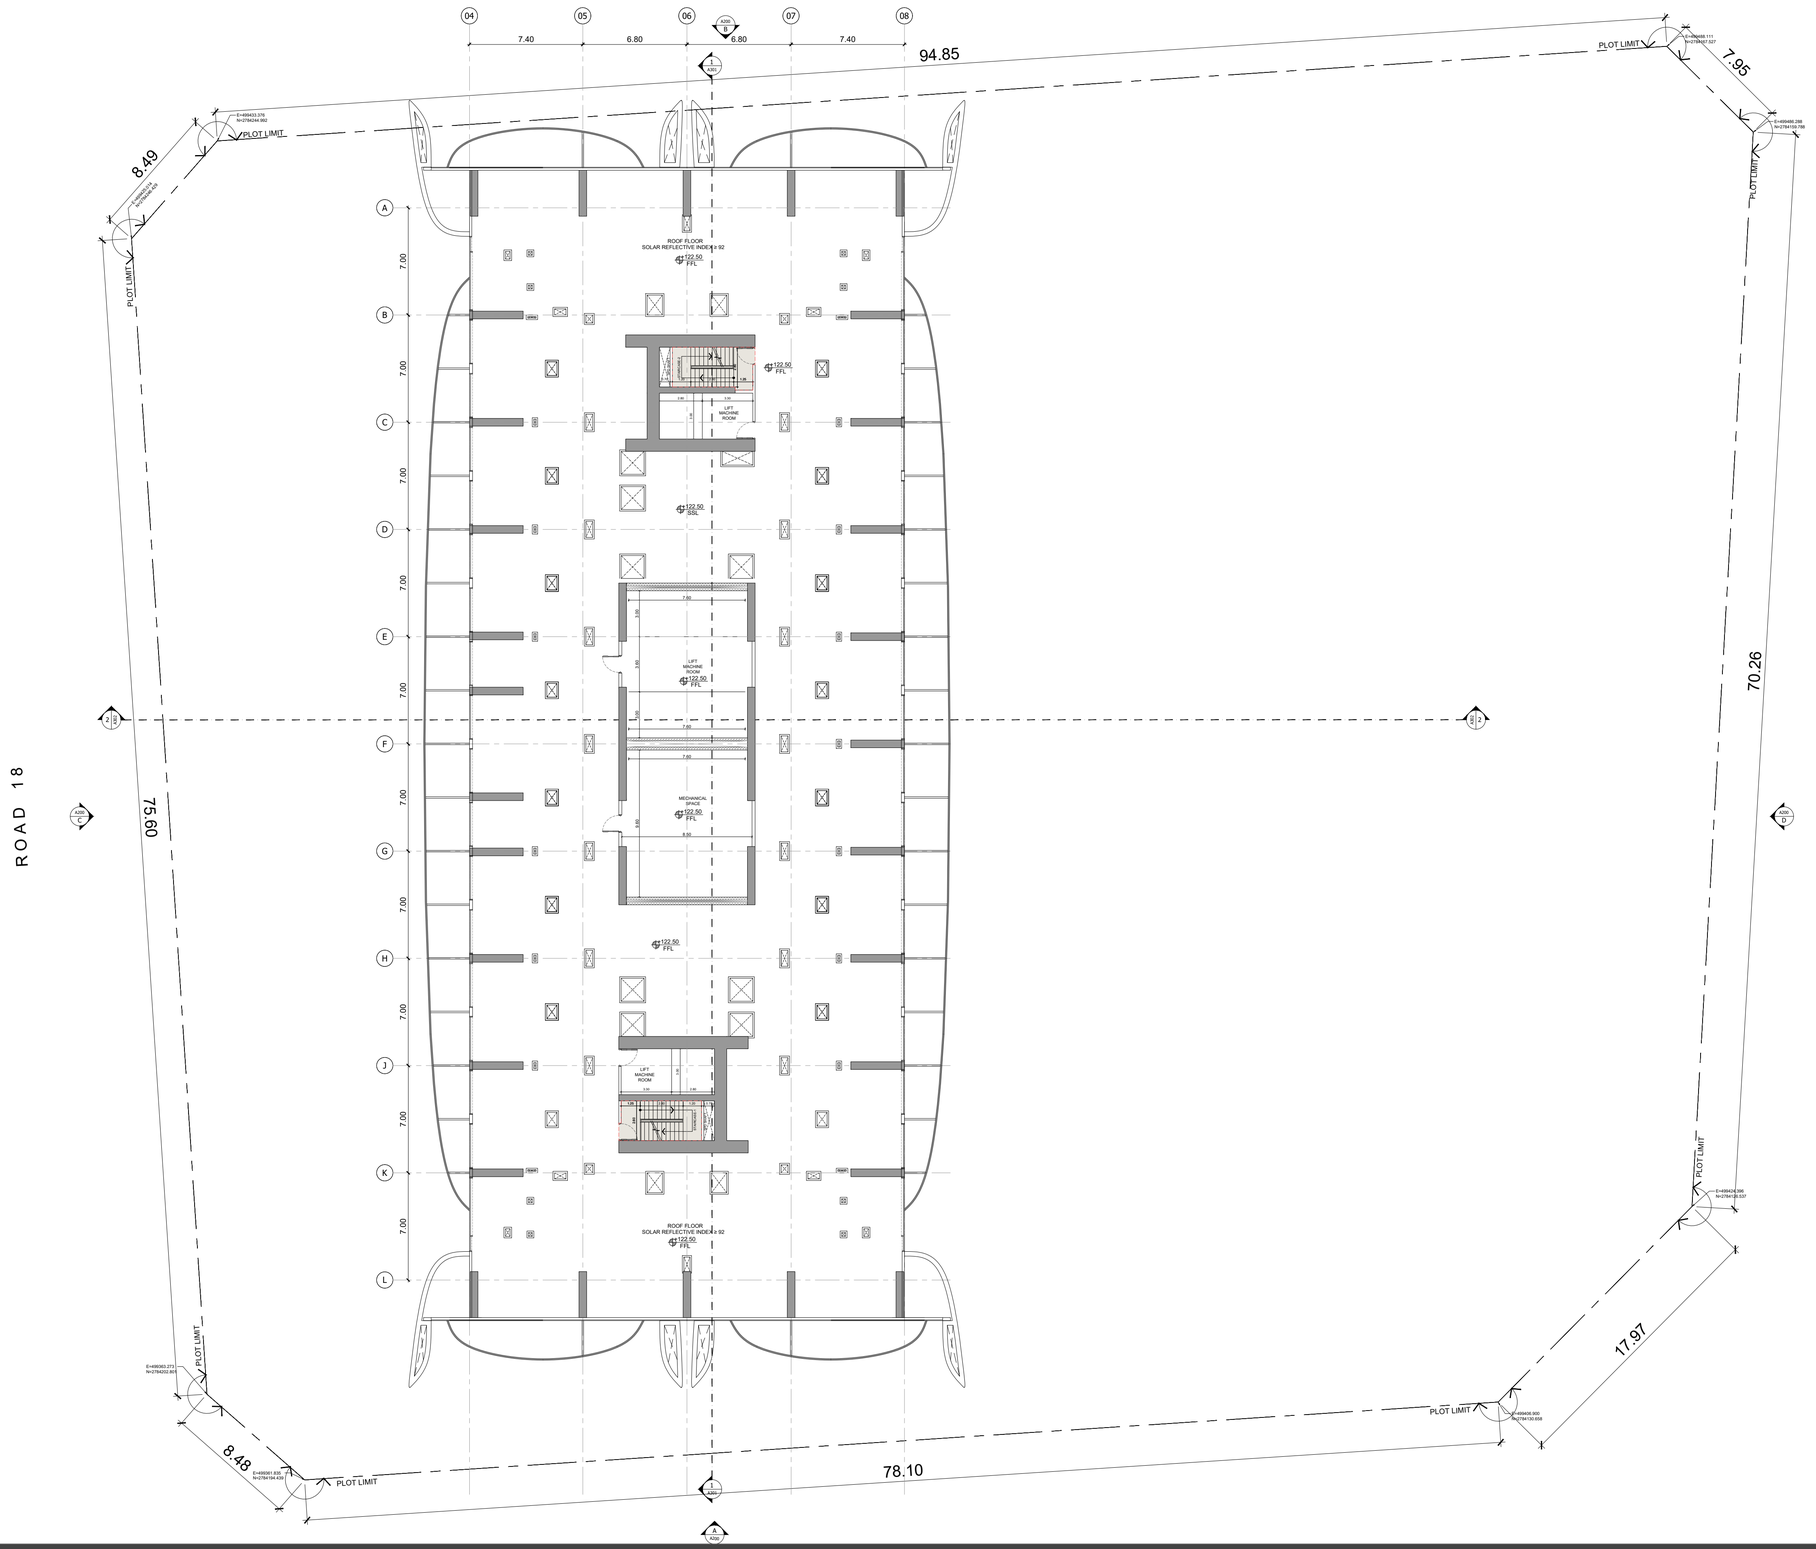

PROJECT MAYBACH

ROOF FLOOR PLAN

SILVER STONE
ENGINEERING CONSULTANTS